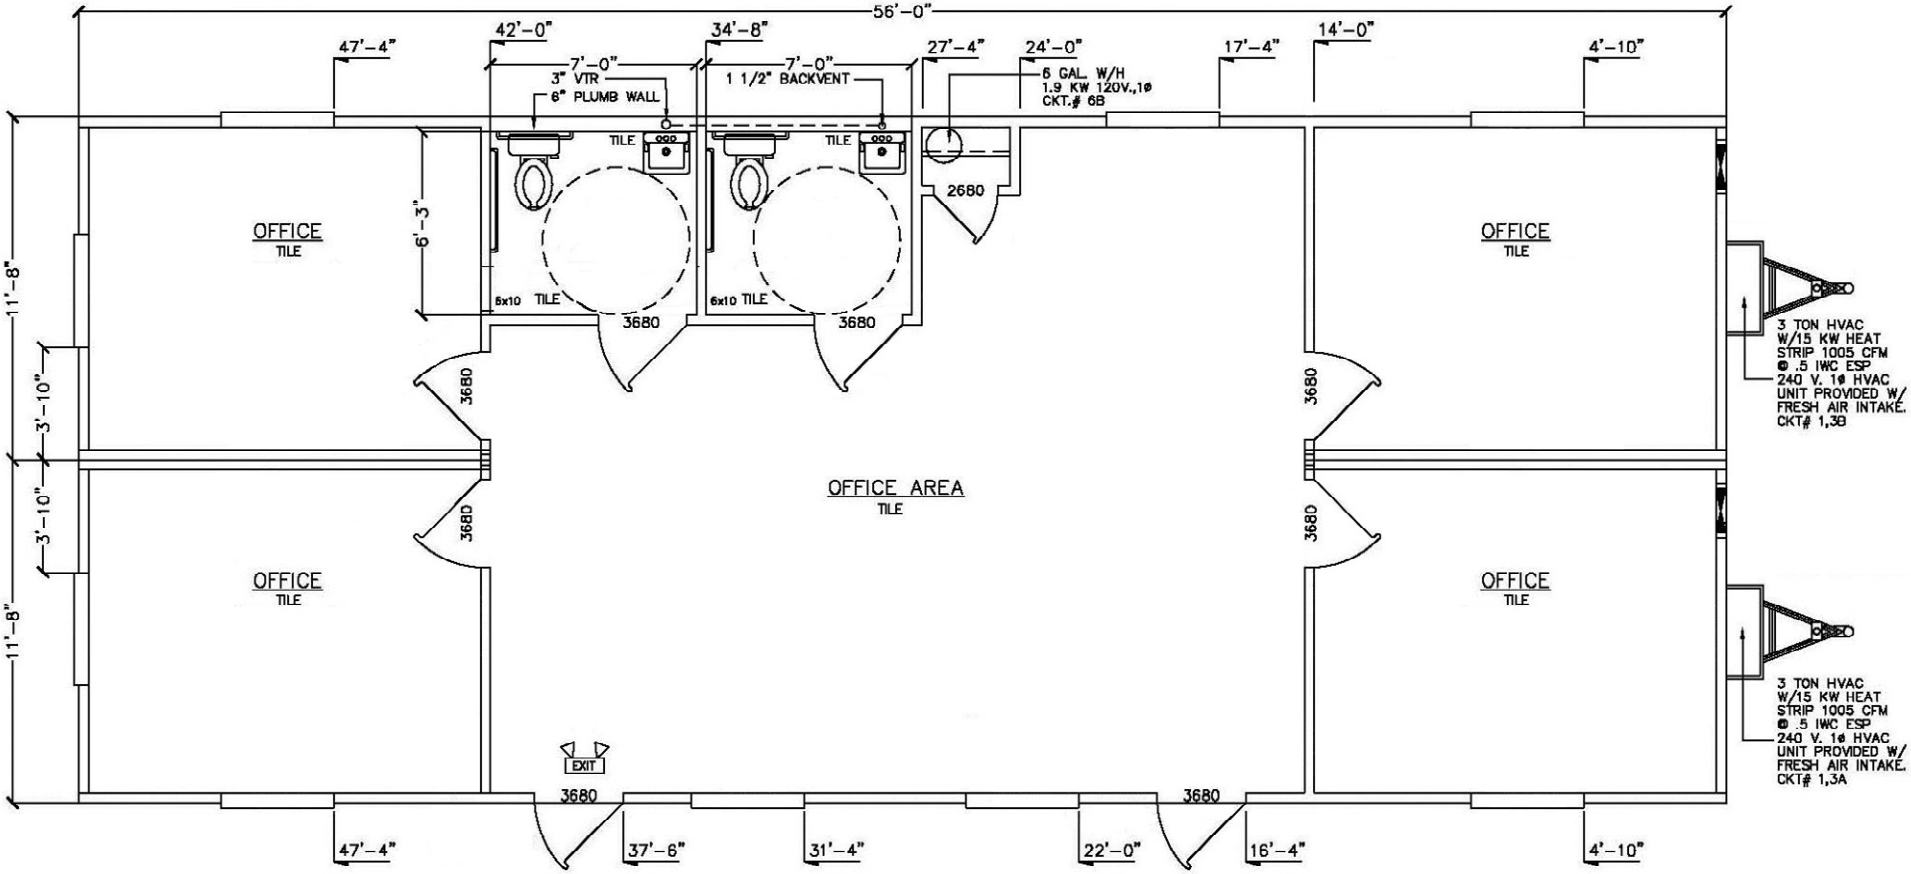

Satellite™
The First In Space

New Orleans Branch
3700 US Highway 51
La Place, LA 70068
Phone: (985) 651-4275
Toll Free: (800) 453-1299
www.satelliteco.com

24' x 56'
Double Wide
Office with
2 Rest Rooms

Notice – This document and all information contained herein are the proprietary data and trade secrets of Satellite Shelters, Inc. This document may not be reproduced, used, or disclosed in any manner or to any extent except by or to Satellite Shelters, Inc. without prior written authorization of Satellite Shelters, Inc.